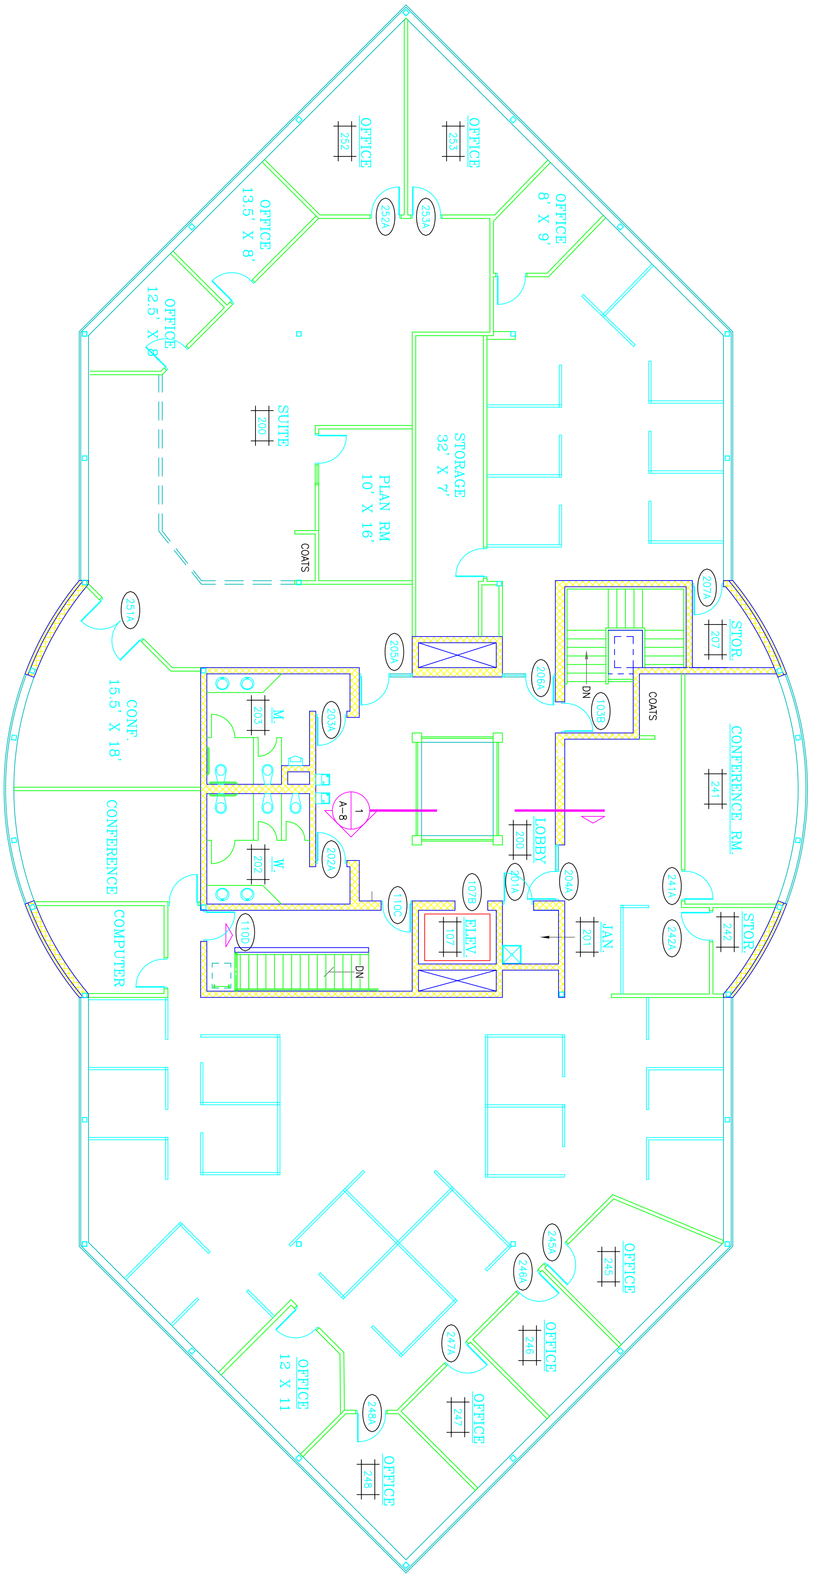

N

SECOND FLOOR PLAN

SCALE: 1/8"=1'-0"

KEYNOTES

FOR USE WITH 1/8" SCALE

0 1 5 10 20

Sheet

File Name

Job

Date

By

OWNER APPROVAL

Randers EC Design Development Construction

ENGINEERS & CONSTRUCTORS, INC.

3597 Henry Street Suite 200 • Muskegon, Michigan 49441 • Tel (231) 780-1200 • Fax (231) 780-0211

www.randers.com

COLONIAL SQUARE OFFICE PARK, LLC
3597 HENRY STREET, MUSKEGON, MICHIGAN

INTERIOR CONSTRUCTION

Drawn JWB

Checked

Scale 1/8"=1'-0"

Date

Rev. By

Rev. Date

Rev.	Description	Date	By